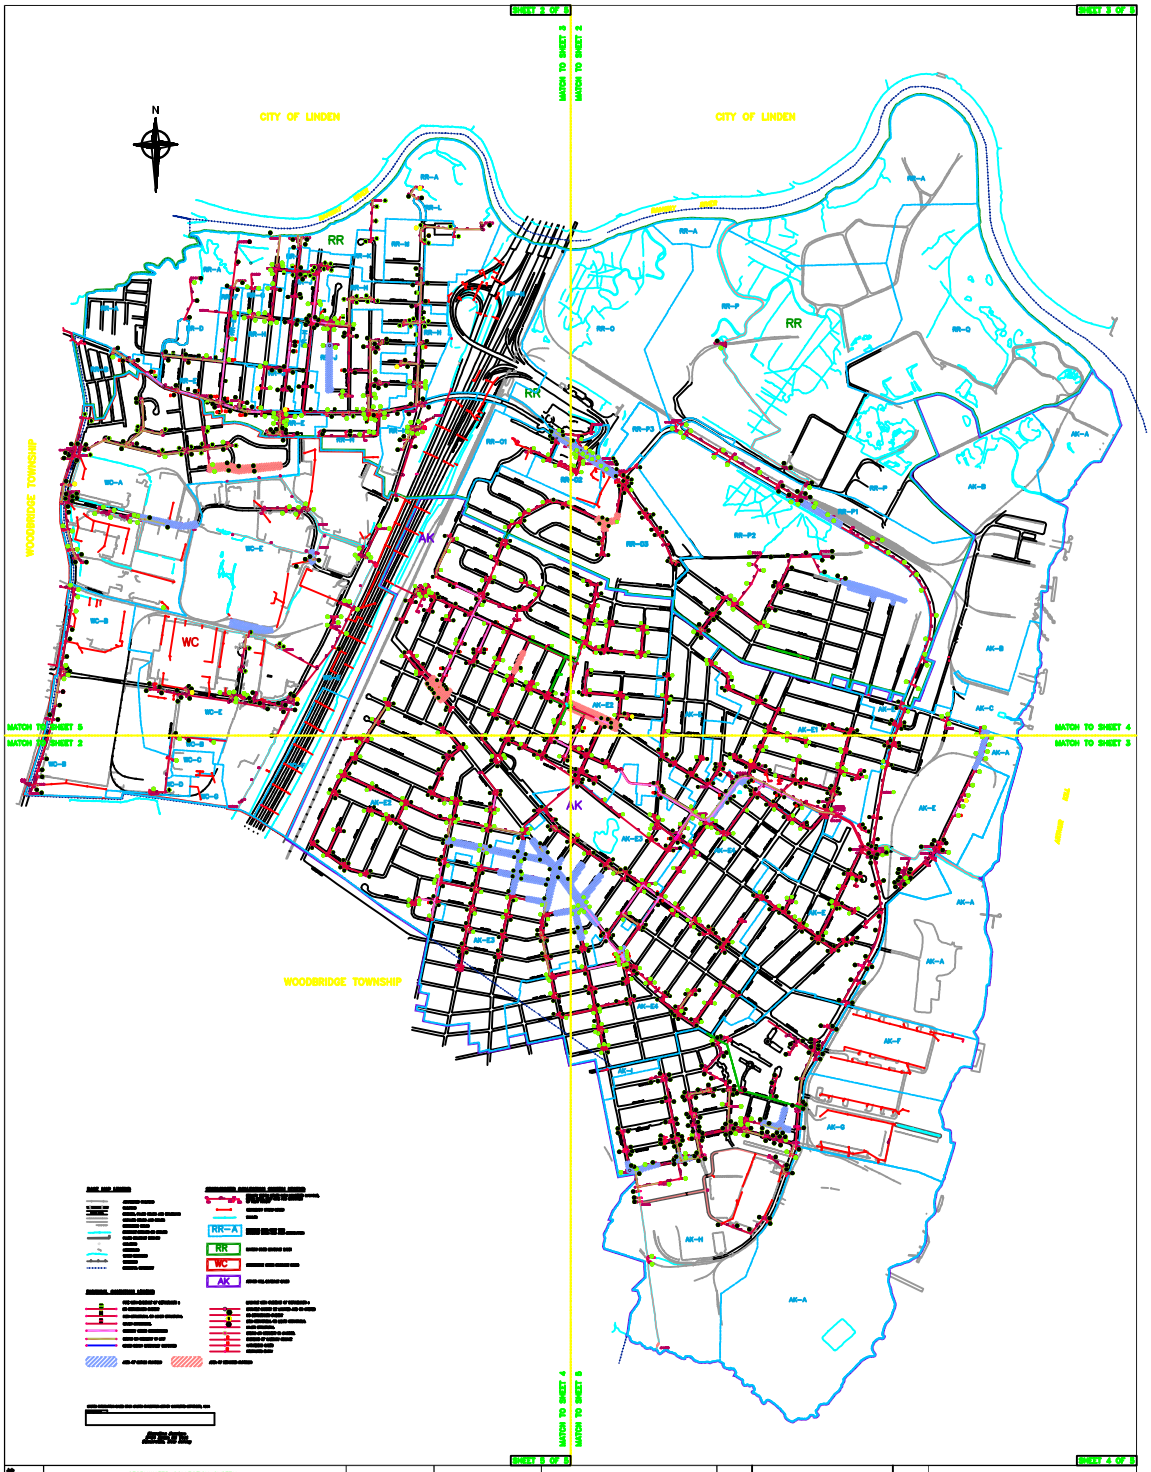

Killam Associates

Contract No.

Job	282100
Sheet	1
Sheet	1
Total	1
Sheet	5

STORMWATER COLLECTION SYSTEM
BOROUGH OF CARTERET
MIDDLESEX COUNTY, NEW JERSEY
SYSTEM PHYSICAL CONDITION
PLATE 5
ARTHUR KILL DRAINAGE BASIN
RAHWAY RIVER DRAINAGE BASIN
WOODBRIDGE CREEK DRAINAGE BASIN

JOHN P. DuPONT, P.E., C.M.E.
PROFESSIONAL ENGINEER — NEW JERSEY LIC. NO. 33617

Designed	Drawn	Checked	Approved	Date
	MKA			

Date	Revision	By

EKA ASSOCIATES, P.A.
Engineers · Surveyors · Planners
1769 East Second Street, Scotch Plains, N.J. 07076
908-322-2030

Print Date